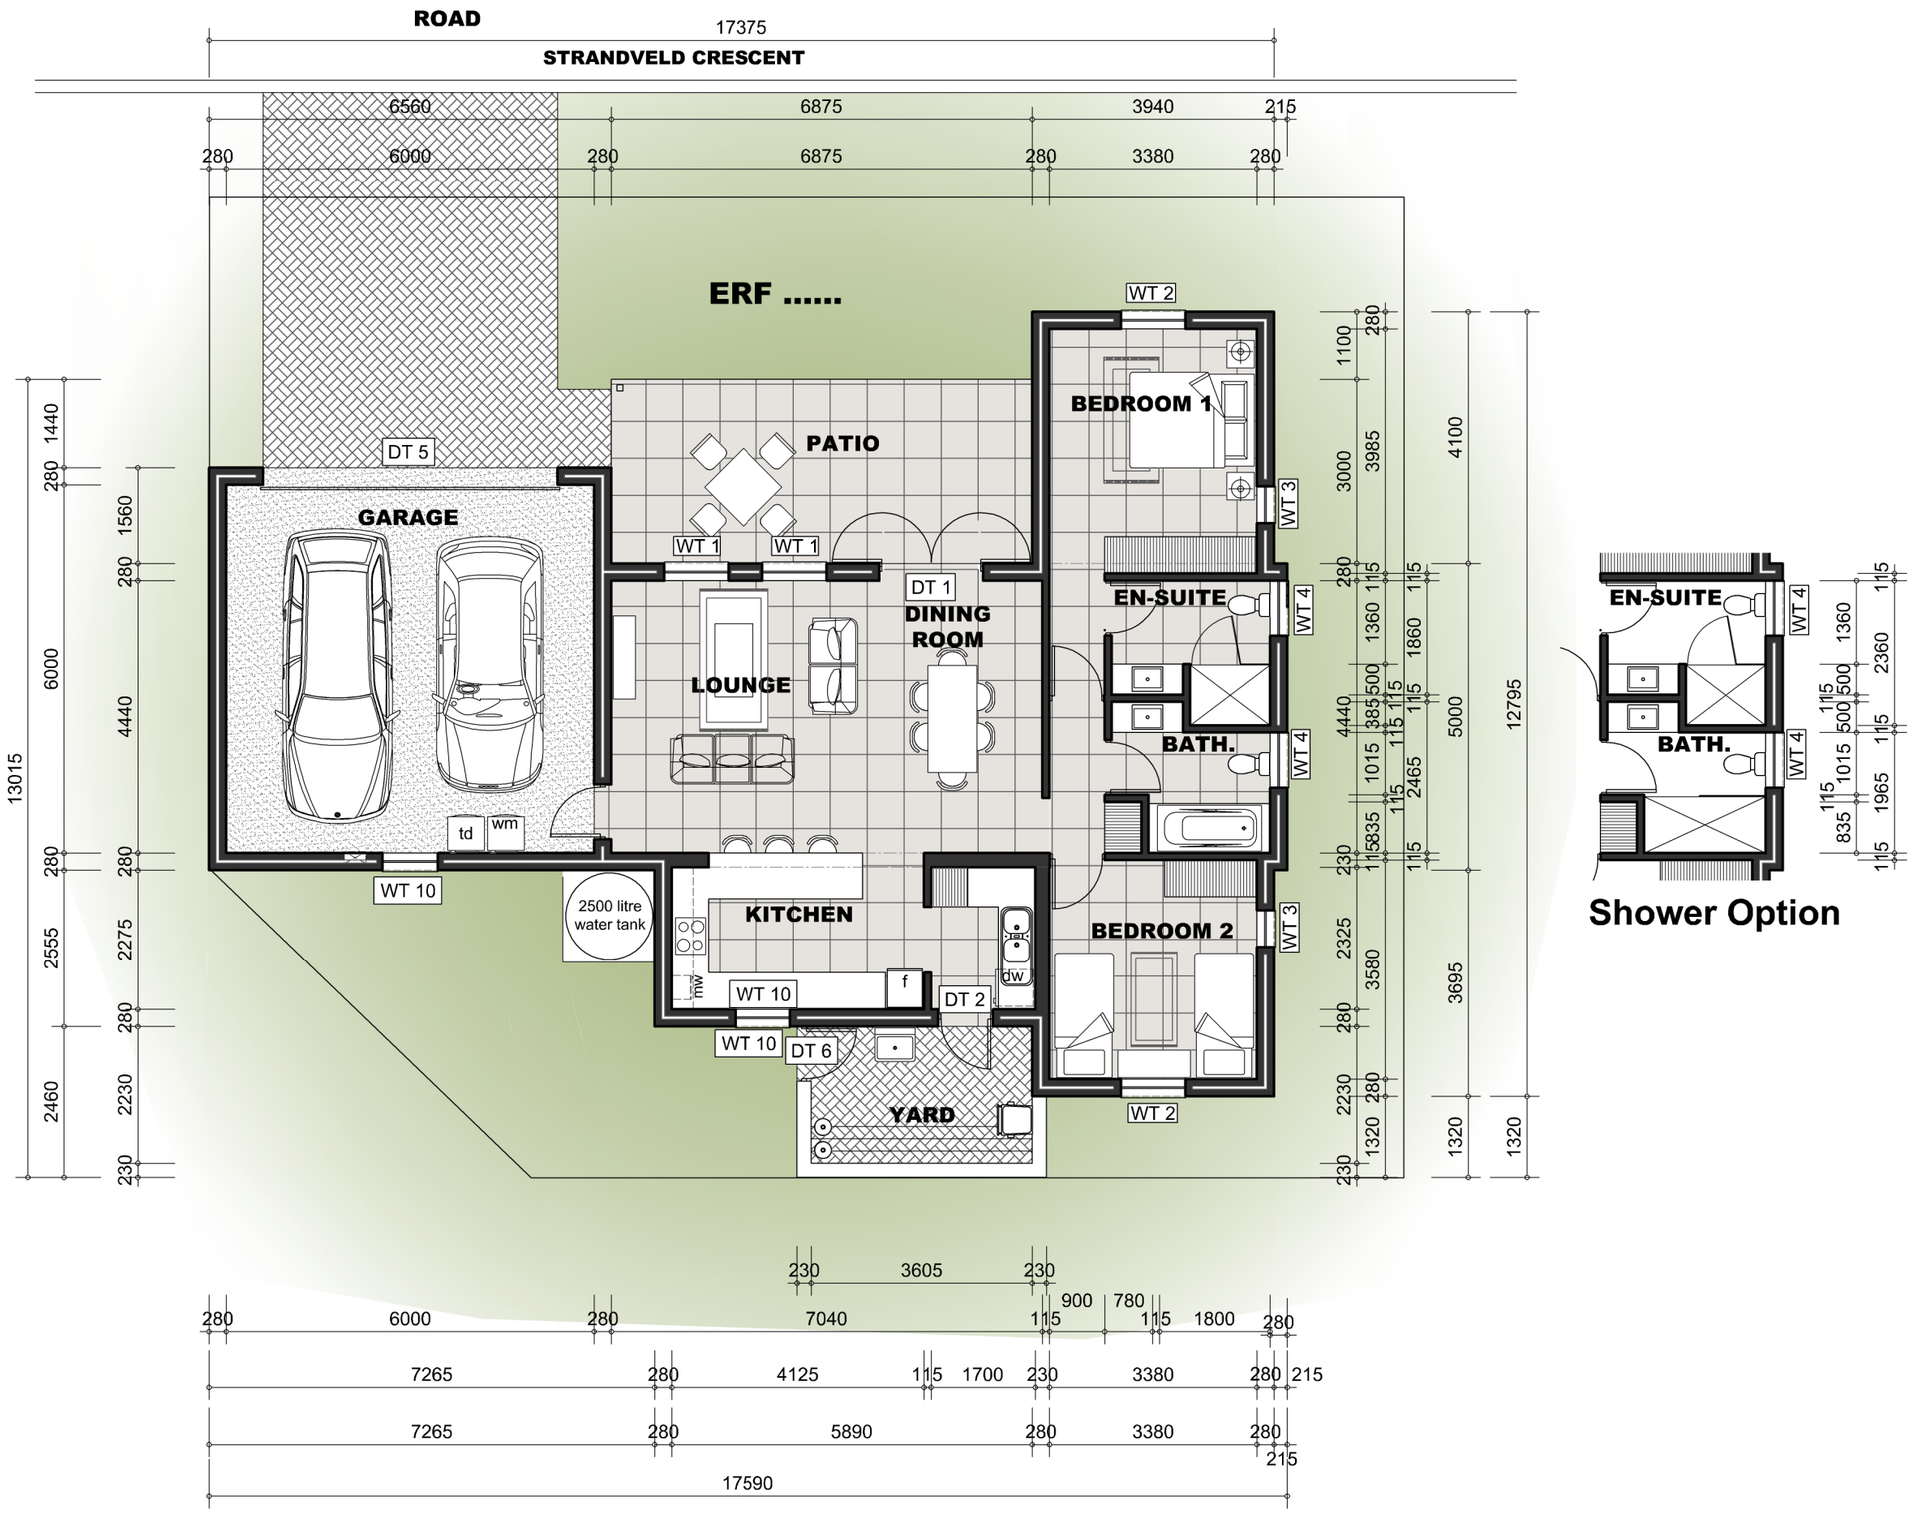

Shower Option

datum date	beskrywing description	hersien revision
13/07/22		

AREAS:

House:	**144.60m²**
Covered Stoep:	**20.60m²**
TOTAL COVERED AREA:	**165.2m²**
Open Yard:	**9.7m²**
Erf Area:	**.....m²**
Coverage:	**....%**

CLIENT:

TYPE 8B

SKETCH PLAN	
FOR INFORMATION ONLY	
FOR CONSTRUCTION	■

TAKE NOTE:
DIMENSIONS SCALED OFF THE DRAWINGS ARE NOT VALID. ALL DRAWINGS AND DIMENSIONS MUST BE CHECKED ON SITE BEFORE ANY MATERIALS ARE ORDERED OR BUILDING WORK COMMENCES. ANY DISCREPANCIES BETWEEN DRAWINGS AND QUERIES MUST BE DIRECTED TO THE ARCHITECT FOR APPROVAL. COPYRIGHT OF THESE DRAWINGS IS PROTECTED AND RESERVED IN TERMS OF THE ARCHITECTS ACT 35 OF 1970 AND THE COPYRIGHT ACT 98 OF 1978 AND ANY UNAUTHORIZED INFRINGEMENT THEREOF OR REPRODUCTION WILL BE UNLAWFUL.THE AUTHOR'S RIGHTS ARE RESERVED.

PROFESSIONAL ARCHITECT
KAREN NEL
South African Council for the Architectural Profession
09:40 AM (Africa/Johannesburg) on 12 Apr 2022

125 Meade Street
PO Box 845
George 6530
Tel. 044 874 2304/5
Cell. 082 896 5647
www.sdkarchitects.com
info@sdkarchitects.com
SDK ARCHITECTS

Projek / Project	Tekening beskrywing / Drawing Description	Datum / Date	Projek nommer / Project Number
ELLENRUST LIFESTYLE VILLAGE: New Residence on Erf	**PLAN**	15/07/2022	**1733**
		Skaal / Scale: 1:100	hersien / Rev. — Drawing Number / Drawing Number: **..../A3/02**

Z:\PROJECTS\2017\1733 Stilbaai Afrtee-oord\Werkstekeninge\Master Plans\Type 8B Master.dwg